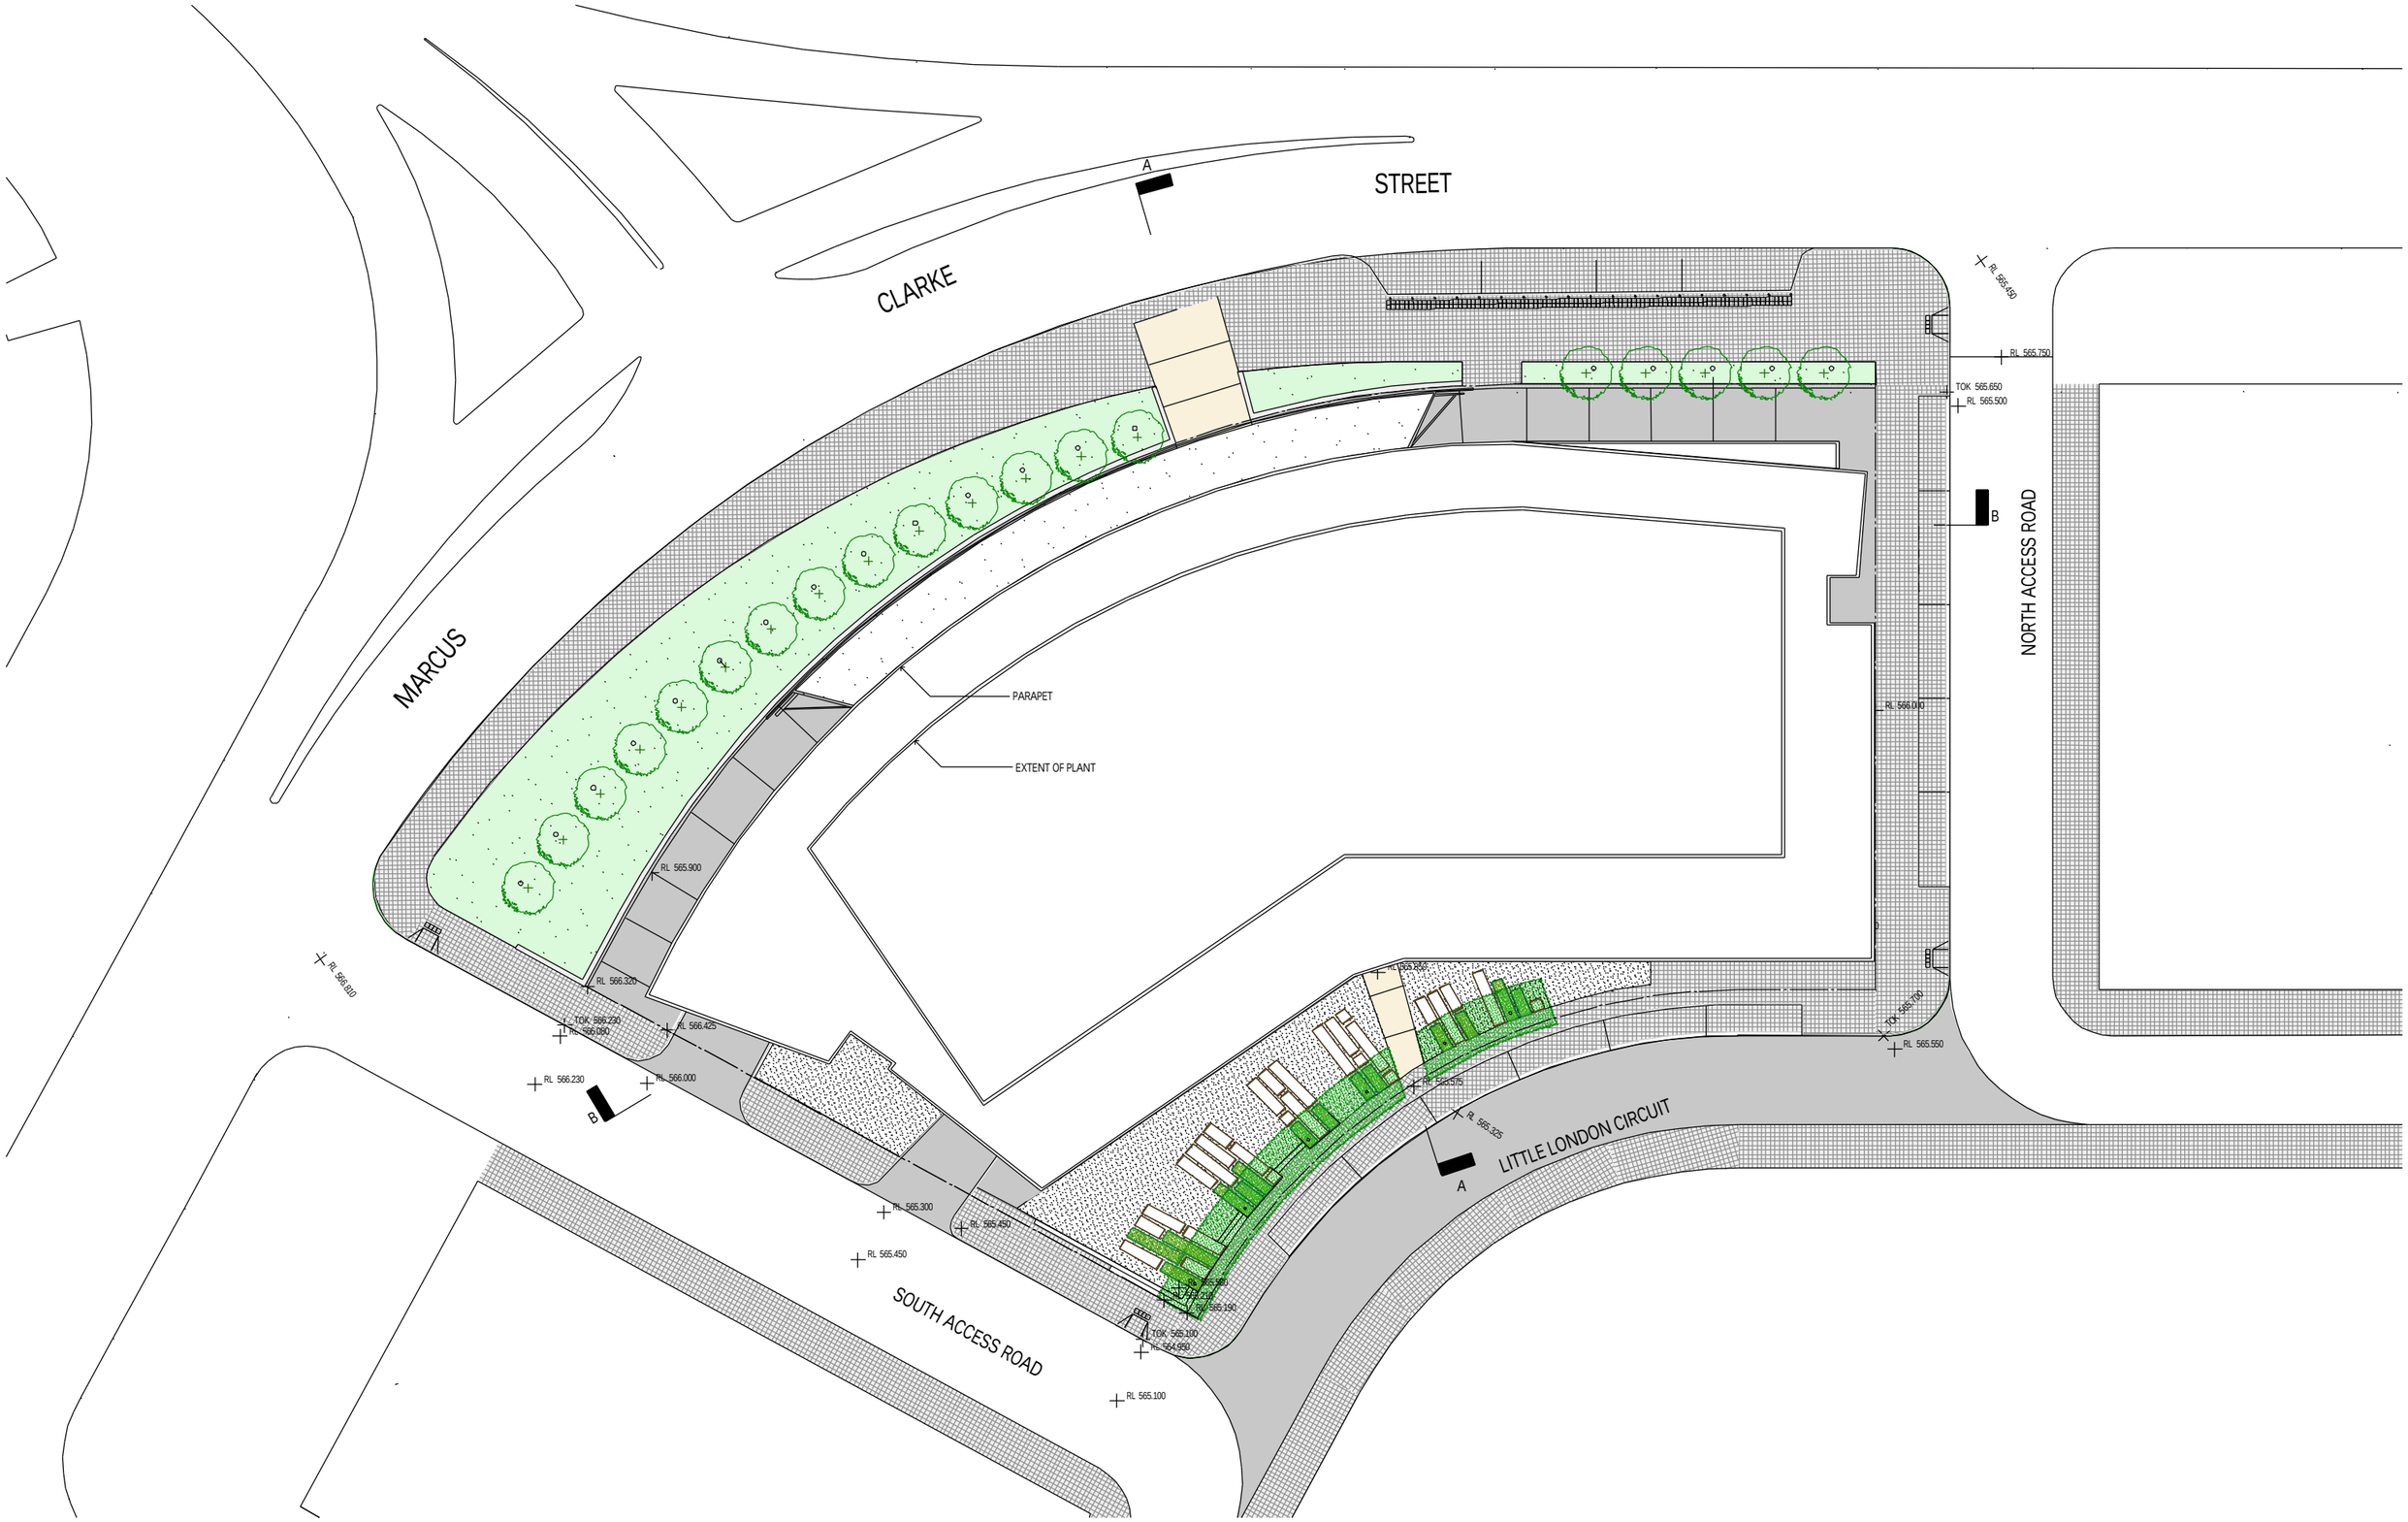

WOODS BAGOT

LEIGHTON PROPERTIES
As Development Manager for UPS

Block 16 - Section 61

DA-Application

Site Plan

6-10-04
© Copyright

2-20-1484
SK1001 P1

DA_01

0m 4 8 20