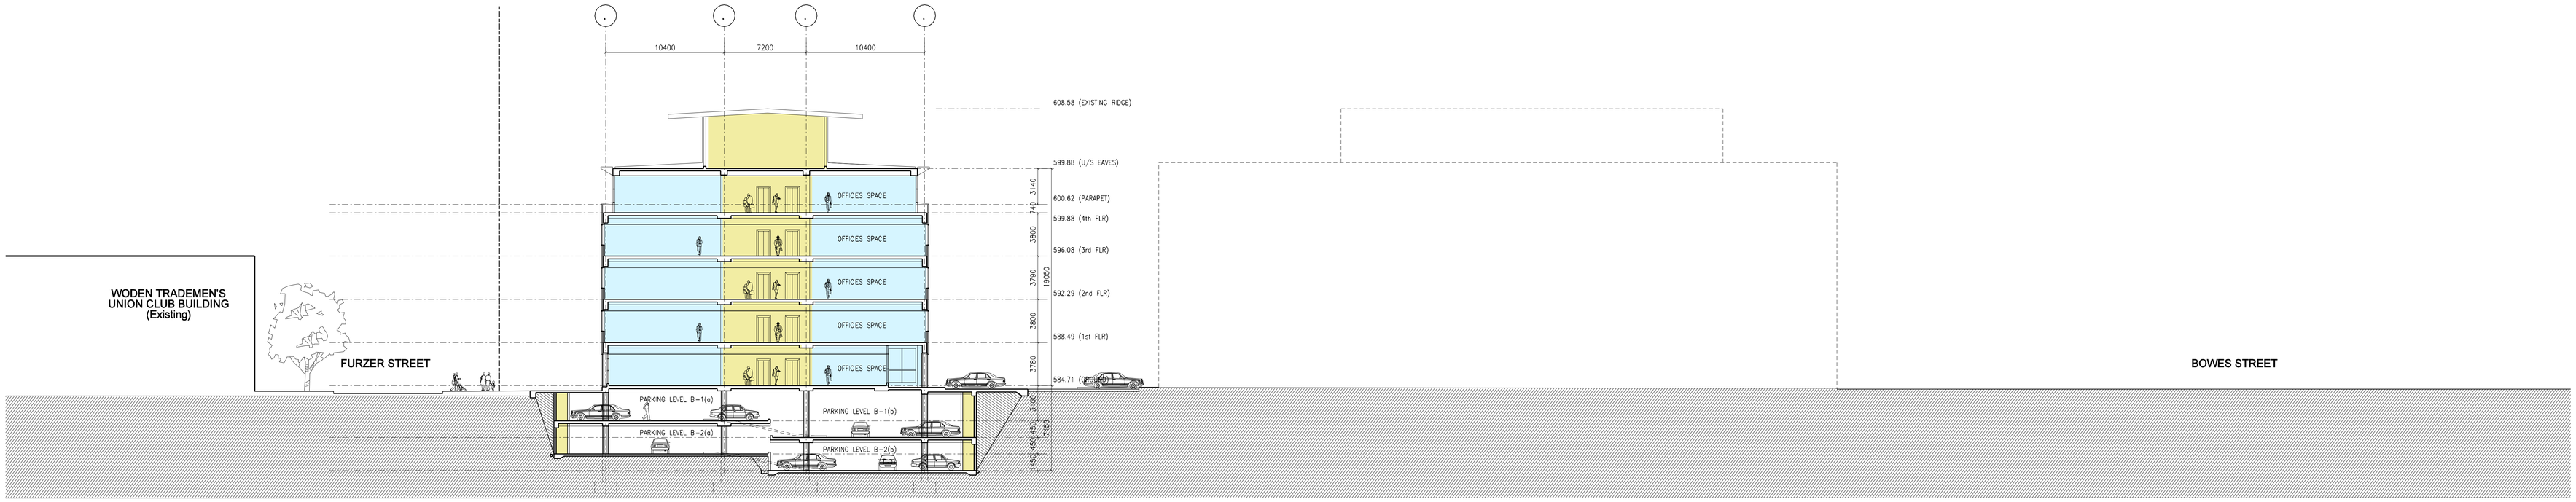

SECTION A-A

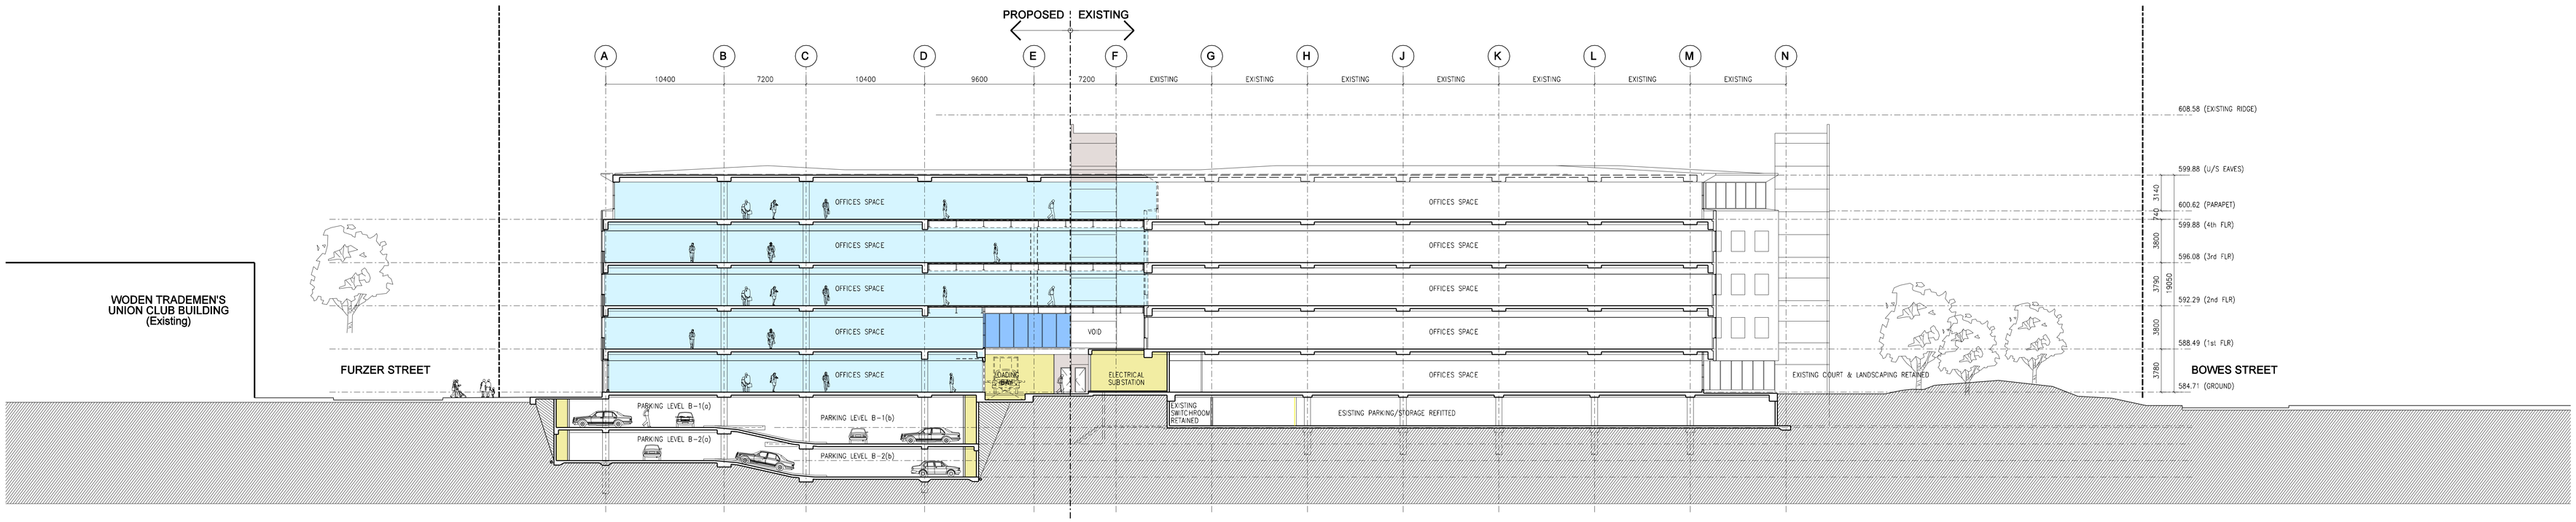

SECTION B-B

GMP SET

NORTH

'Discovery House' - IP CAMPUS

Challenger Financial Services
Woden, Canberra

challenger Financial Services Group

IP Australia

APP Project Management

HBO + EMTB

HBO + EMTB Architects Pty Ltd

Architecture 75 Elizabeth Street Sydney NSW 2000
Interior Design GPO Box 3948 Sydney NSW 2001
Urban Design Tel 02 8226 2000
Facility Management Fax 02 8226 2001
Project Coordination mail@hboemtb.com.au
ABN 004 045 768 088

SECTIONS

Date:	Jun 2005
Scale:	1:200 @ A0
Project:	201770
Dwg No.	A13 Rev. E