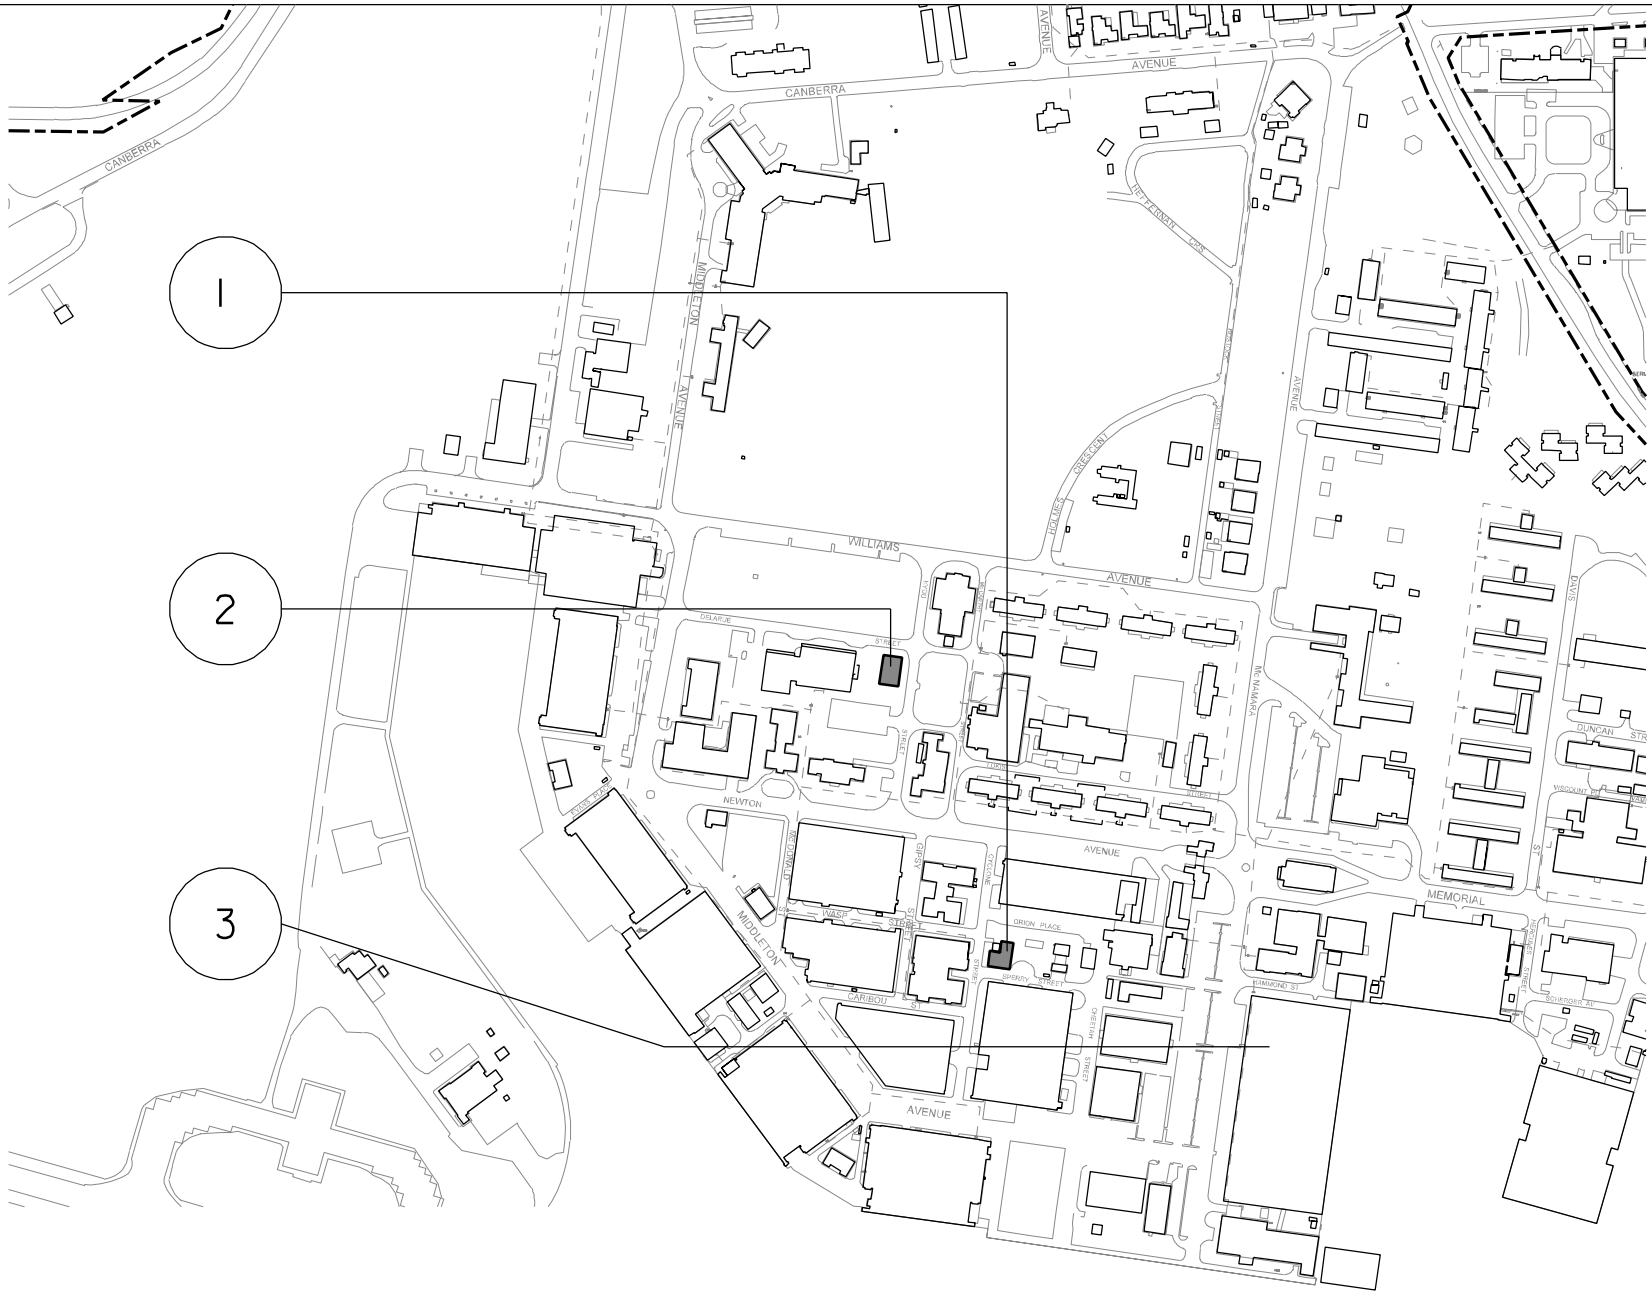

LEGEND

1 ABLUTION BLOCK 1
2 ABLUTION BLOCK 2
3 EXISTING 36 SQUADRON HANGAR SHARED WITH QANTAS

LEGEND:

NEW & MODIFIED FACILITIES

DEFENCE PROPERTY BOUNDARY

SCALE IN METRES

25 0 25 50 75 100

RAAF BASE RICHMOND RE-INVESTMENT PROJECT

PROPOSED WORKS - WESTERN PORTION

ANNEX C-2